



---

# PORTFOLIO

By Rakesh Malviya

---



# OUTLINE OF TOPICS



---

About Me  
Projects  
Exterior  
Interior  
Drafting  
What to Expect  
Contact Us

RAKESH MALVIYA





---

# ABOUT ME

## PASSIONATE ABOUT DESIGNS

I'm Rakesh Malviya, an Engineer cum 3D Visualizer. I had completed my Graduation several months ago in Civil Engineering and I Had On-Site Work Experience of 6 Months. Recently I shifted to Ahmedabad from Mumbai and Completed 3ds Max Certification and at a same time learning V-Ray. I have keen Interest in Pre-Visualization. That's why I'm into it. Additionally I have enough skill in 2D Drafting.

# EXTERIOR SCENES

A MAJOR FEATURE



# EXTERIOR SCENES

## A MAJOR FEATURE





# EXTERIOR SCENES

## A MAJOR FEATURE






# INTERIOR SCENES

## A MAJOR FEATURE



# DRAFTING A MAJOR FEATURE




CLIENT DETAILS:	TITLE: PLAN	REMARKS:	
SHREE TARACHAND JI S/O PANNA JI JOSHI	BUILDER: MOHAN LAL JI MALVIYA		
	DRAWN BY: RAKESH MALVIYA		
SITE LOCATION: PAWA, SUMERPUR	DATE: 23-05-2019		
	SCALE: 1:50		




# DRAFTING

## A MAJOR FEATURE

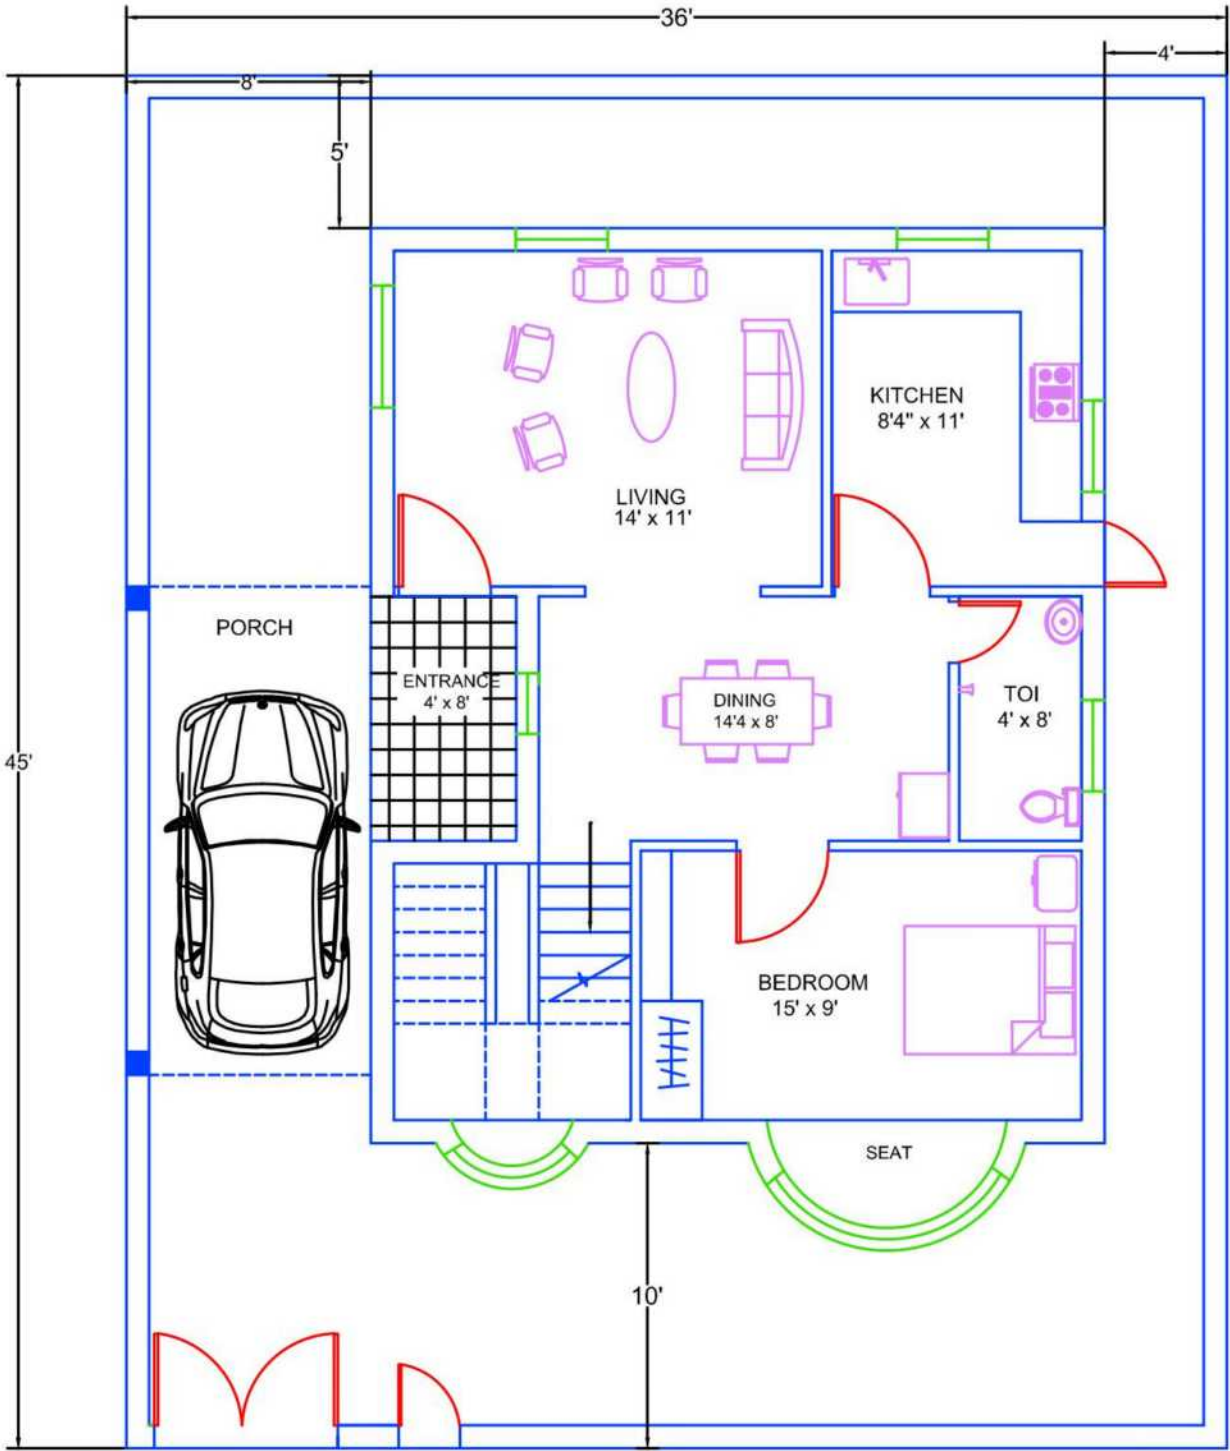


GROUND FLOOR PLAN

- By Rakesh Malviya

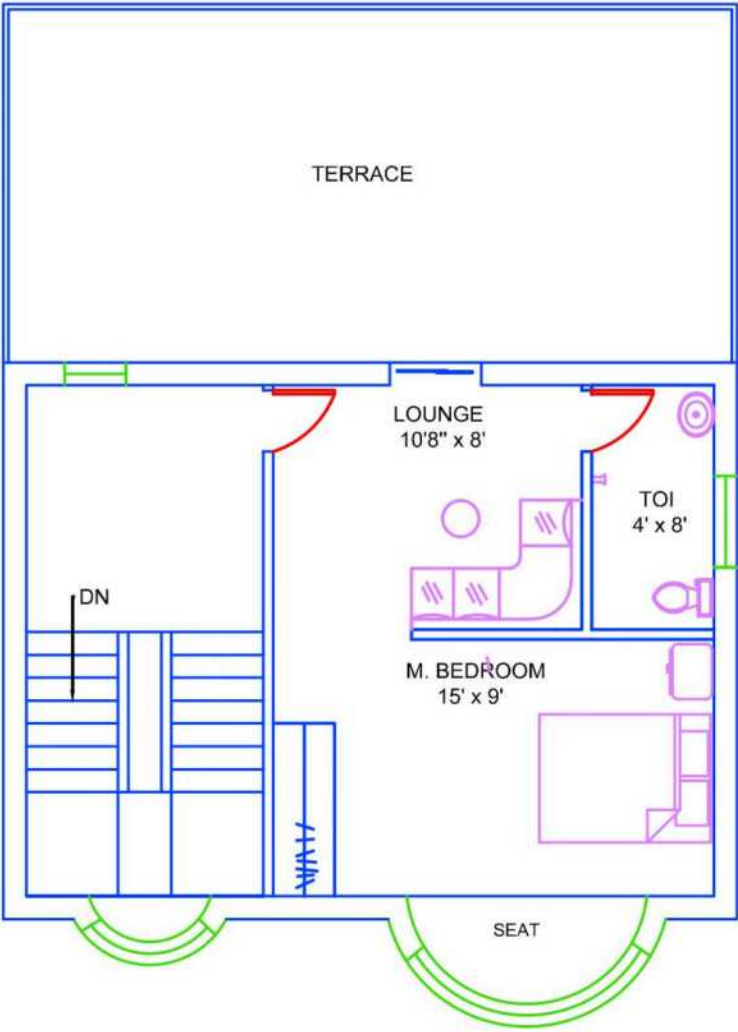


FIRST FLOOR PLAN

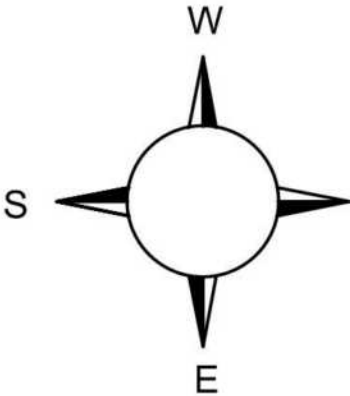




# DRAFTING


## A MAJOR FEATURE

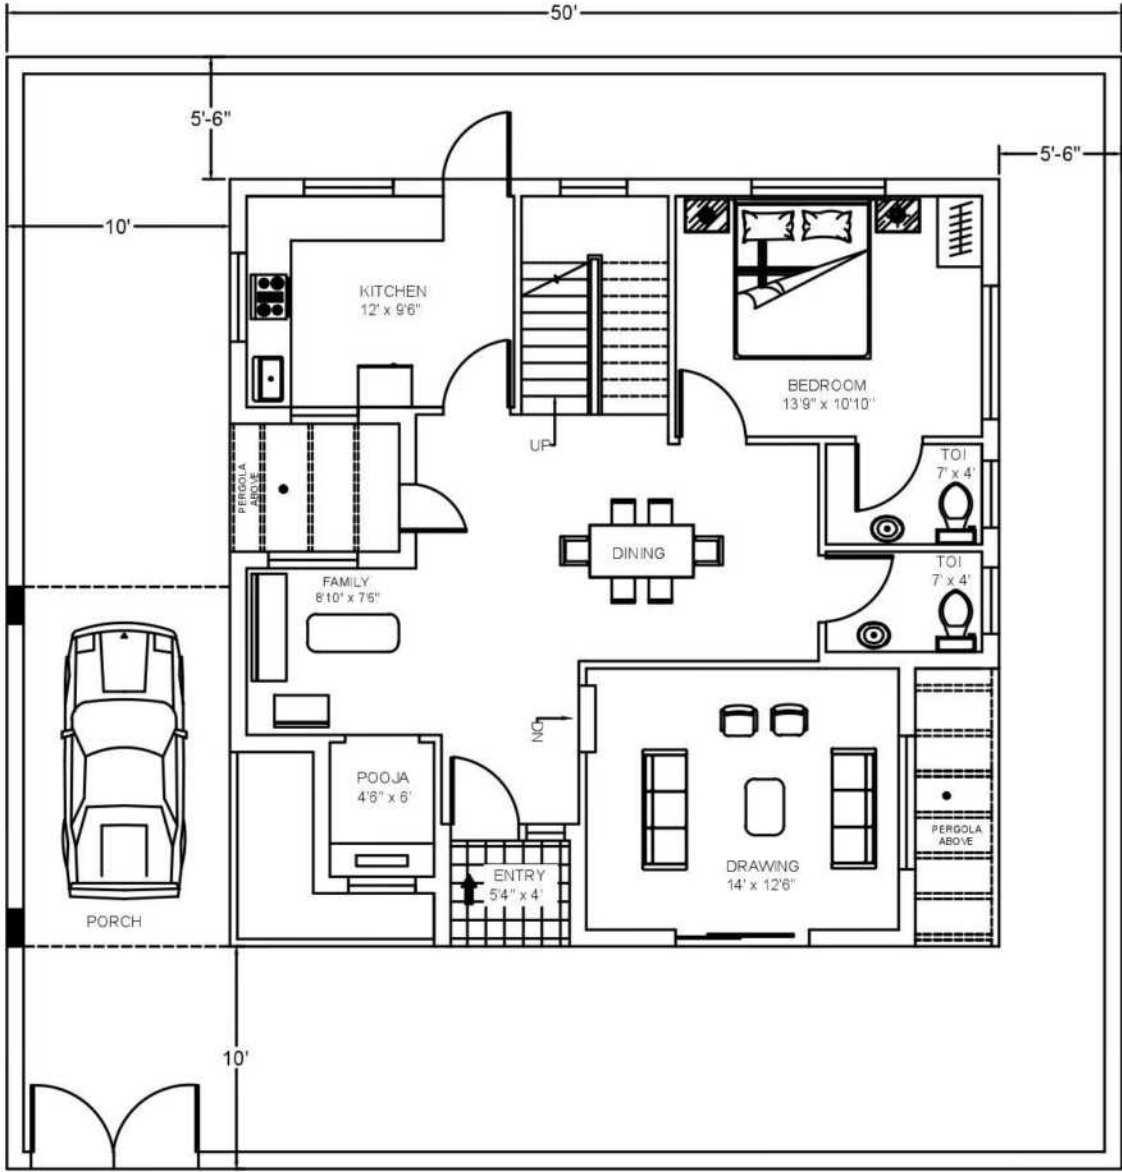

GROUND FLOOR PLAN  
- By Rakesh Malviya

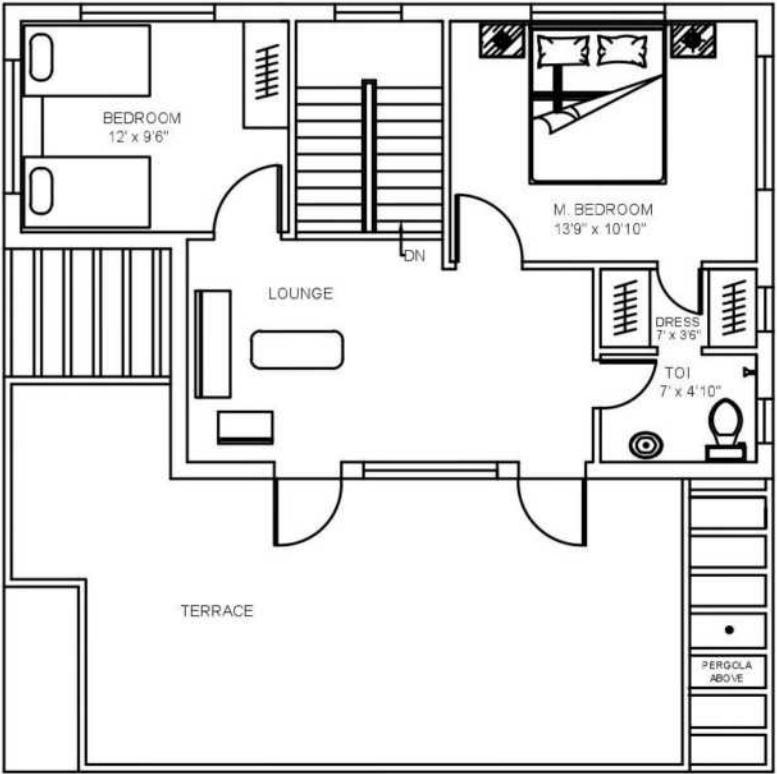

FIRST FLOOR PLAN

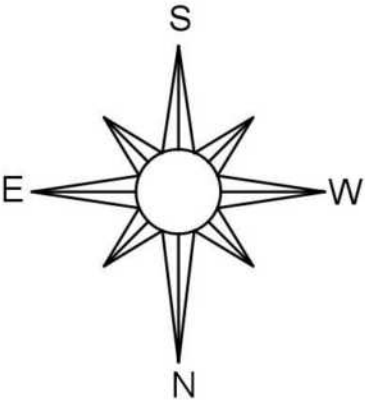



# 3D PLAN

## A MAJO FEATURE

